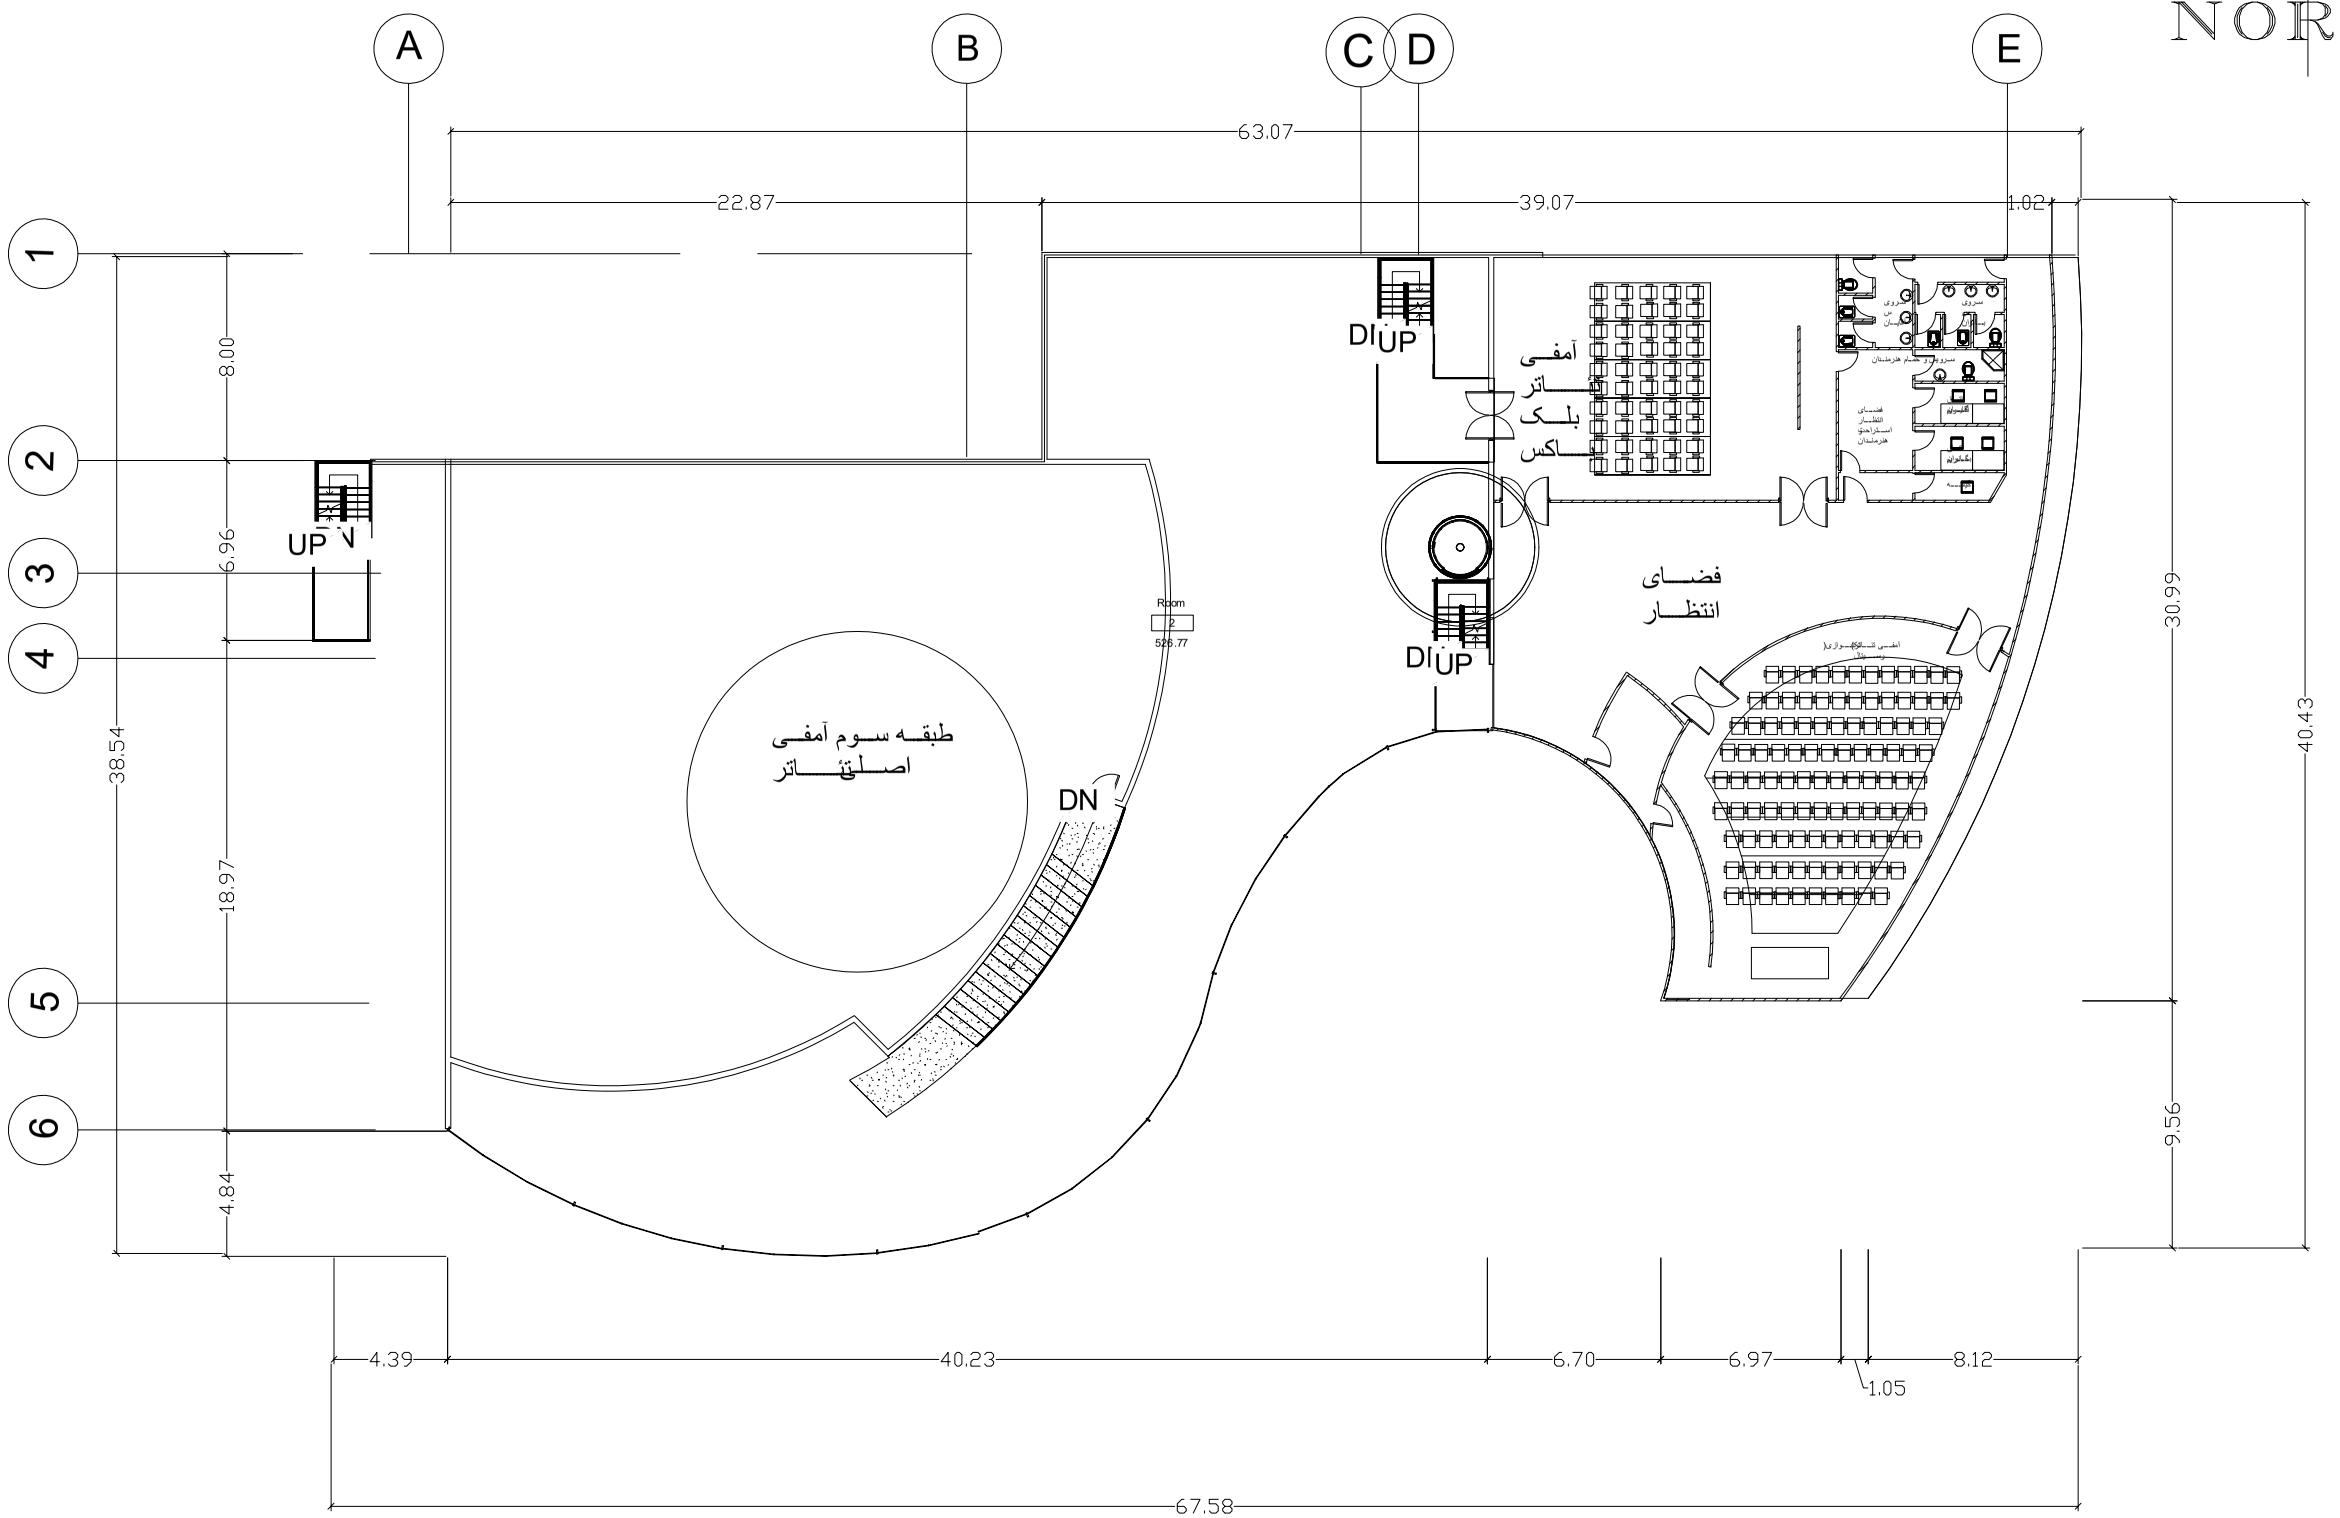

level : 3

sc : 1/100

NORTH

plan
level: 3

REFERENCE DOCUMENTS

DOCUMENT NO.	TITLE

master :
theater house

name :
shahram zarkesh

Project Title:
mohsen abolhasanpor

Drawing Title:
Architecture Plan

Scale	Prjct. No.	Drawing No.	Sheet	Rev.
1:100				

SIZE: A1

CAD file: cad final.dwg